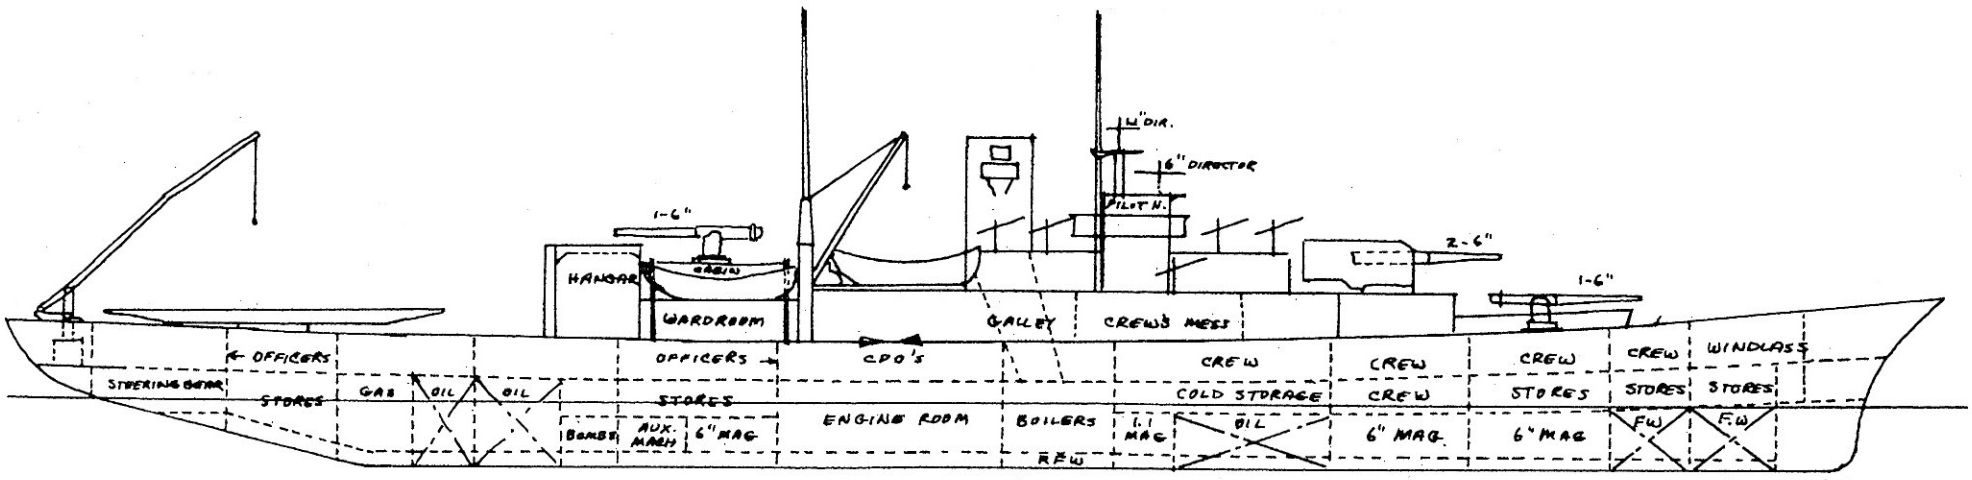

SCHEME 'C'
OCTOBER, 1932